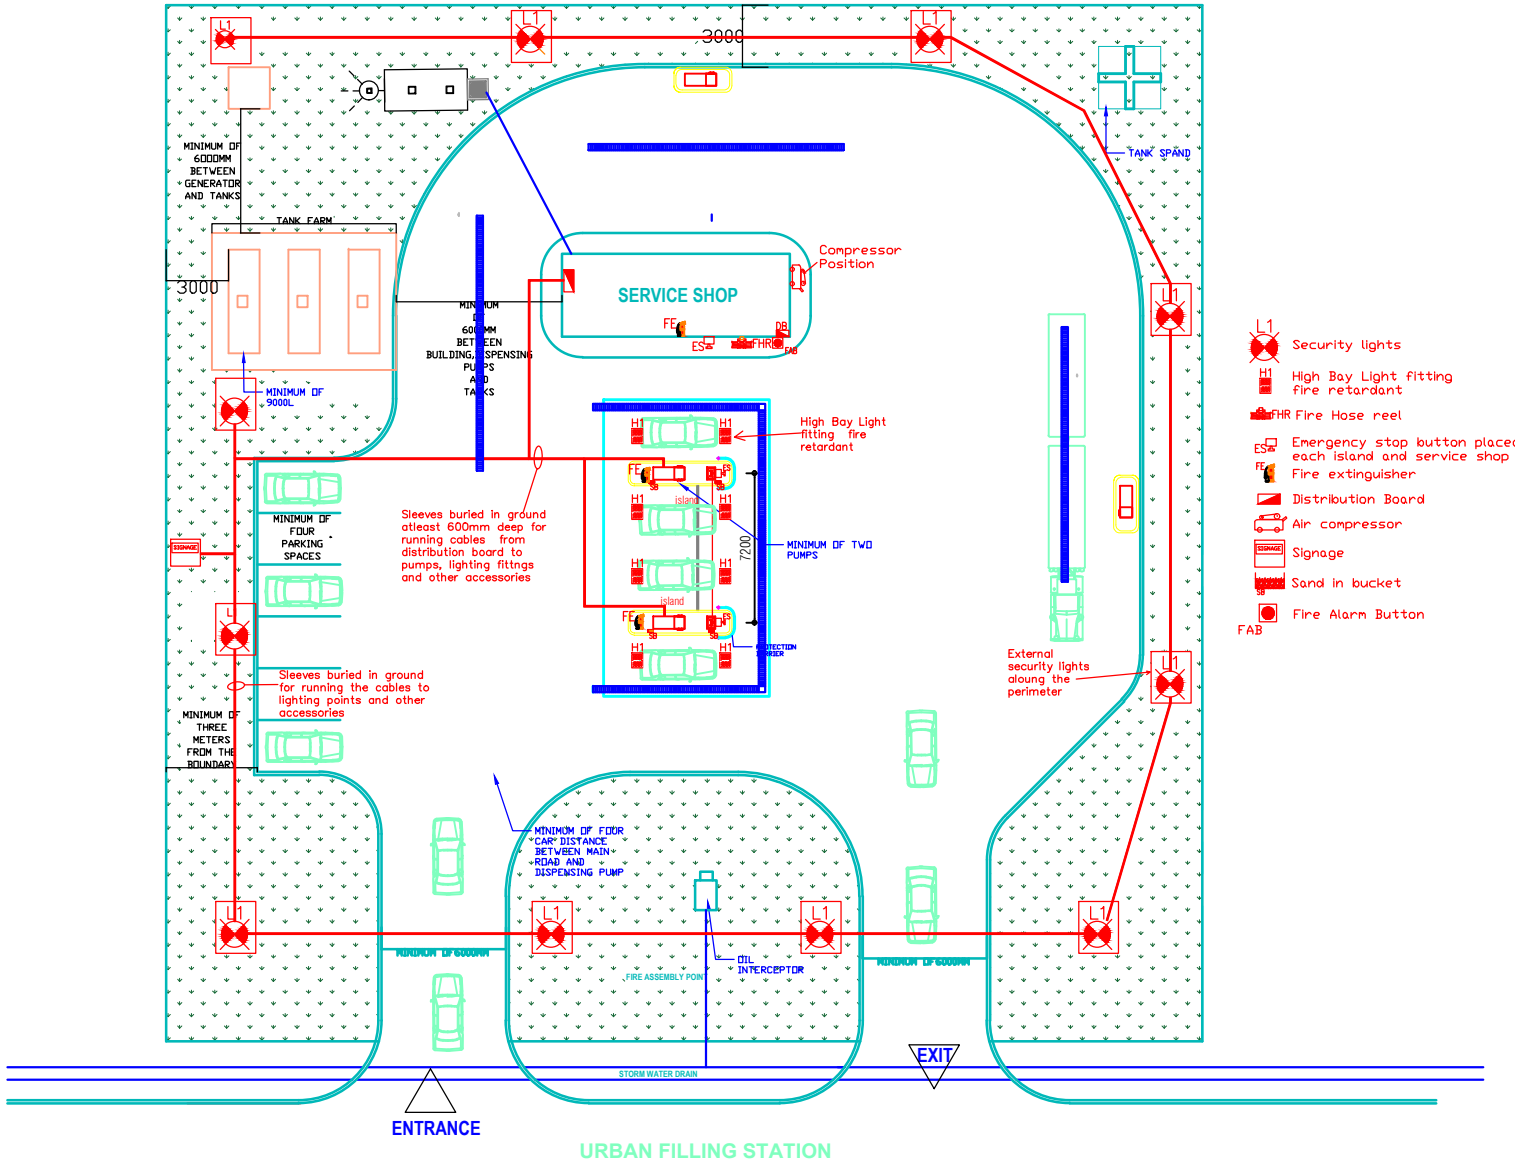

URBAN FILLING STATION

NOTES

1. DO NOT SCALE OFF FROM THIS DRAWING ALL CONTRACTORS MUST CHECK IN SITU ALL DIMENSIONS AND DISCREPANCIES AND ERRORS TO ENGINEERS MUST BE REFERRED TO THE PROJECT ARCHITECT BEFORE MATERIALS ARE ORDERED OR WORK PUT IN HAND.
2. THE CONTRACTOR IS RESPONSIBLE FOR THE STRUCTURAL STABILITY AND EFFICIENT PERFORMANCE OF HIS/HER WORK.
3. THESE ARE THE ILLUSTRATION DRAWINGS FOR THE STRUCTURE.
4. THESE DRAWINGS ARE FOR GUIDELINES ILLUSTRATION PURPOSES ONLY.

MALAWI GOVERNMENT
BUILDINGS DEPARTMENT
PRIVATE BAG B 365
LILONGWE 3.
Tel. 01 788 742 Fax 01 788 259 E-mail
buildings department @ malawi.net

No.	DESCRIPTION	BY	DATE

REVISIONS

THE CHIEF EXECUTIVE OFFICER
MALAWI ENERGY REGULATION AUTHORITY (MERA)
PRIVATE BAG B-496
CAPITAL CITY
LILONGWE 3

PROJECT TITLE
MERA CONSTRUCTION GUIDELINES

CLIENT
MALAWI ENERGY REGULATION AUTHORITY (MERA)

DRAWING NAME
URBAN FILLING STATION SERVICES LAYOUT PLAN

DRAWN	DATE	SCALE
L. KAPENDA	MARCH 2021	1:500 ON A3 PAPER
CHECKED	ACT. CBSE.	D.O.B
ENG. A CHIKUSE	ENG. A CHIKUSE	H.J.K CHUDZU

DRAWING NUMBER

FILE No	SERIAL No	REVISION No
-	4003	